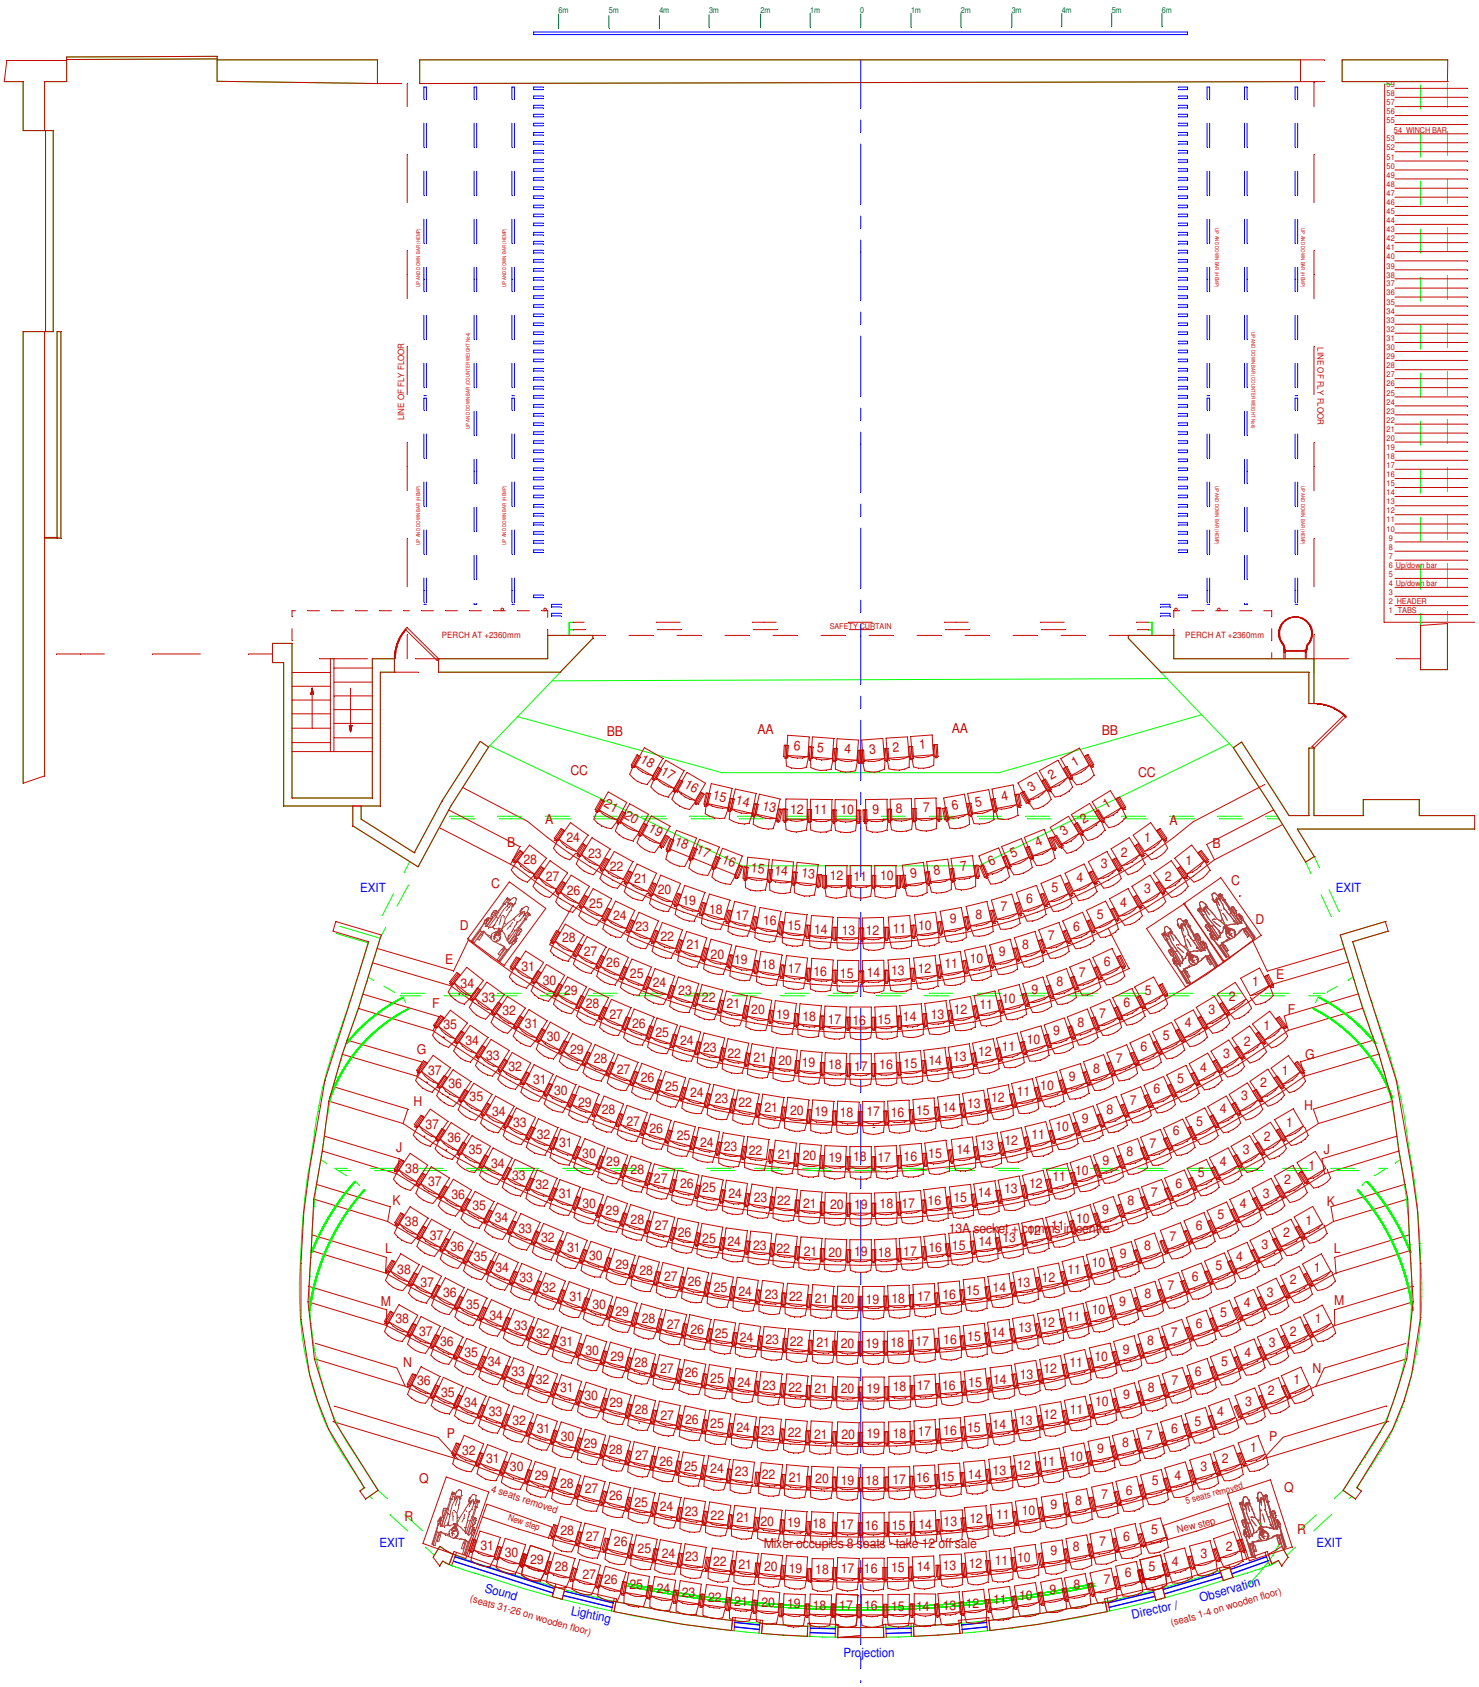

cluyd

MAIN THEATRE	
GROUND PLAN	SCALE 1:50